



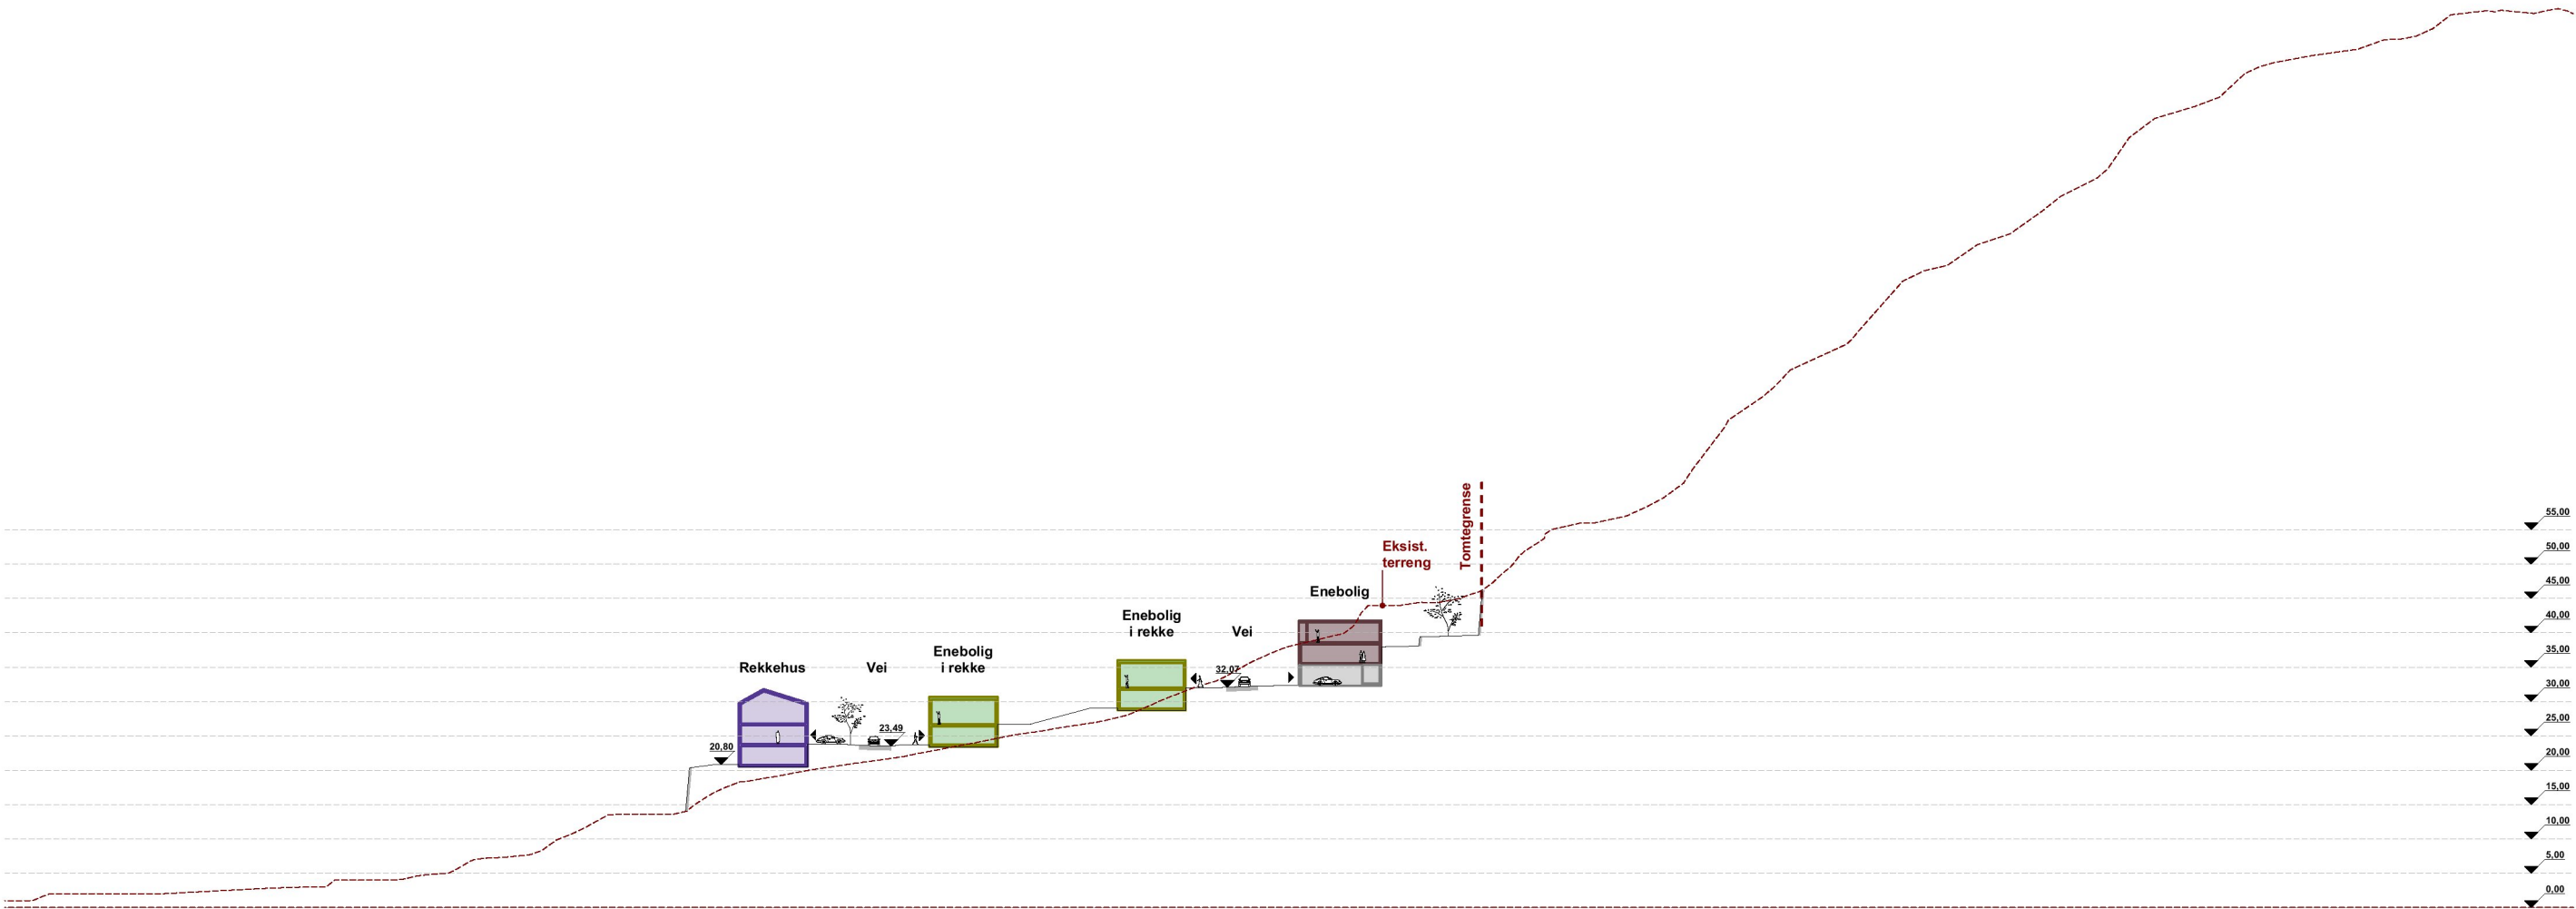

Snitt A 1:1000

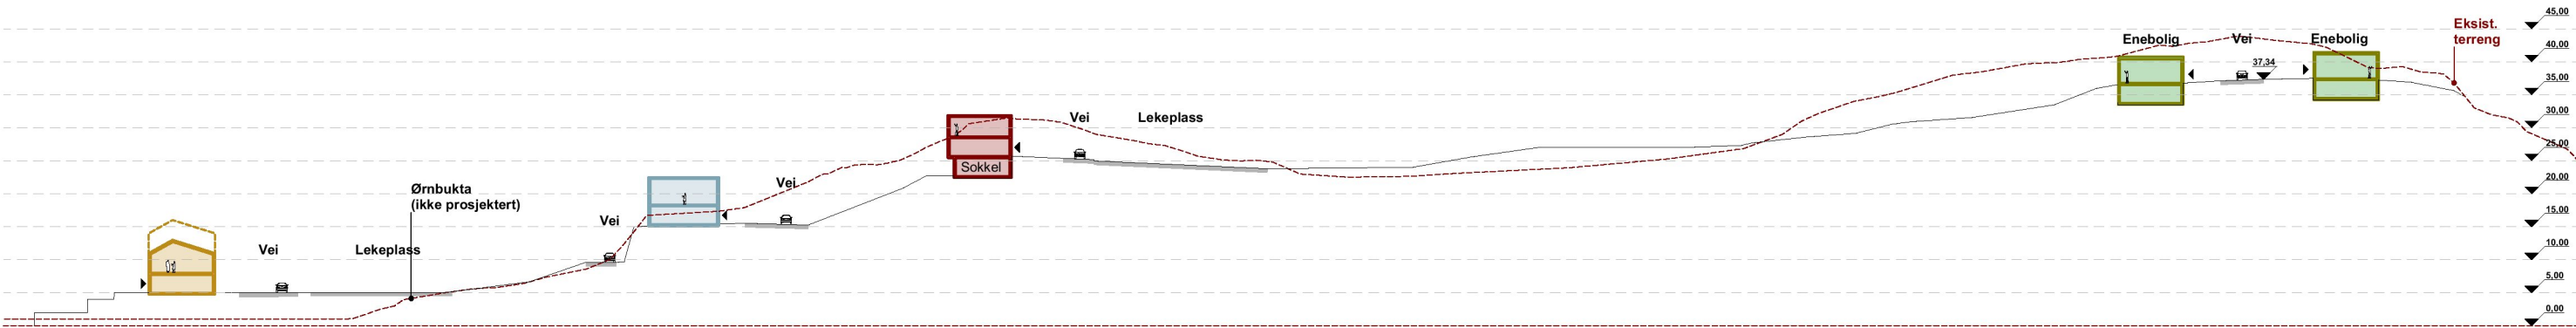

Snitt B 1:1000